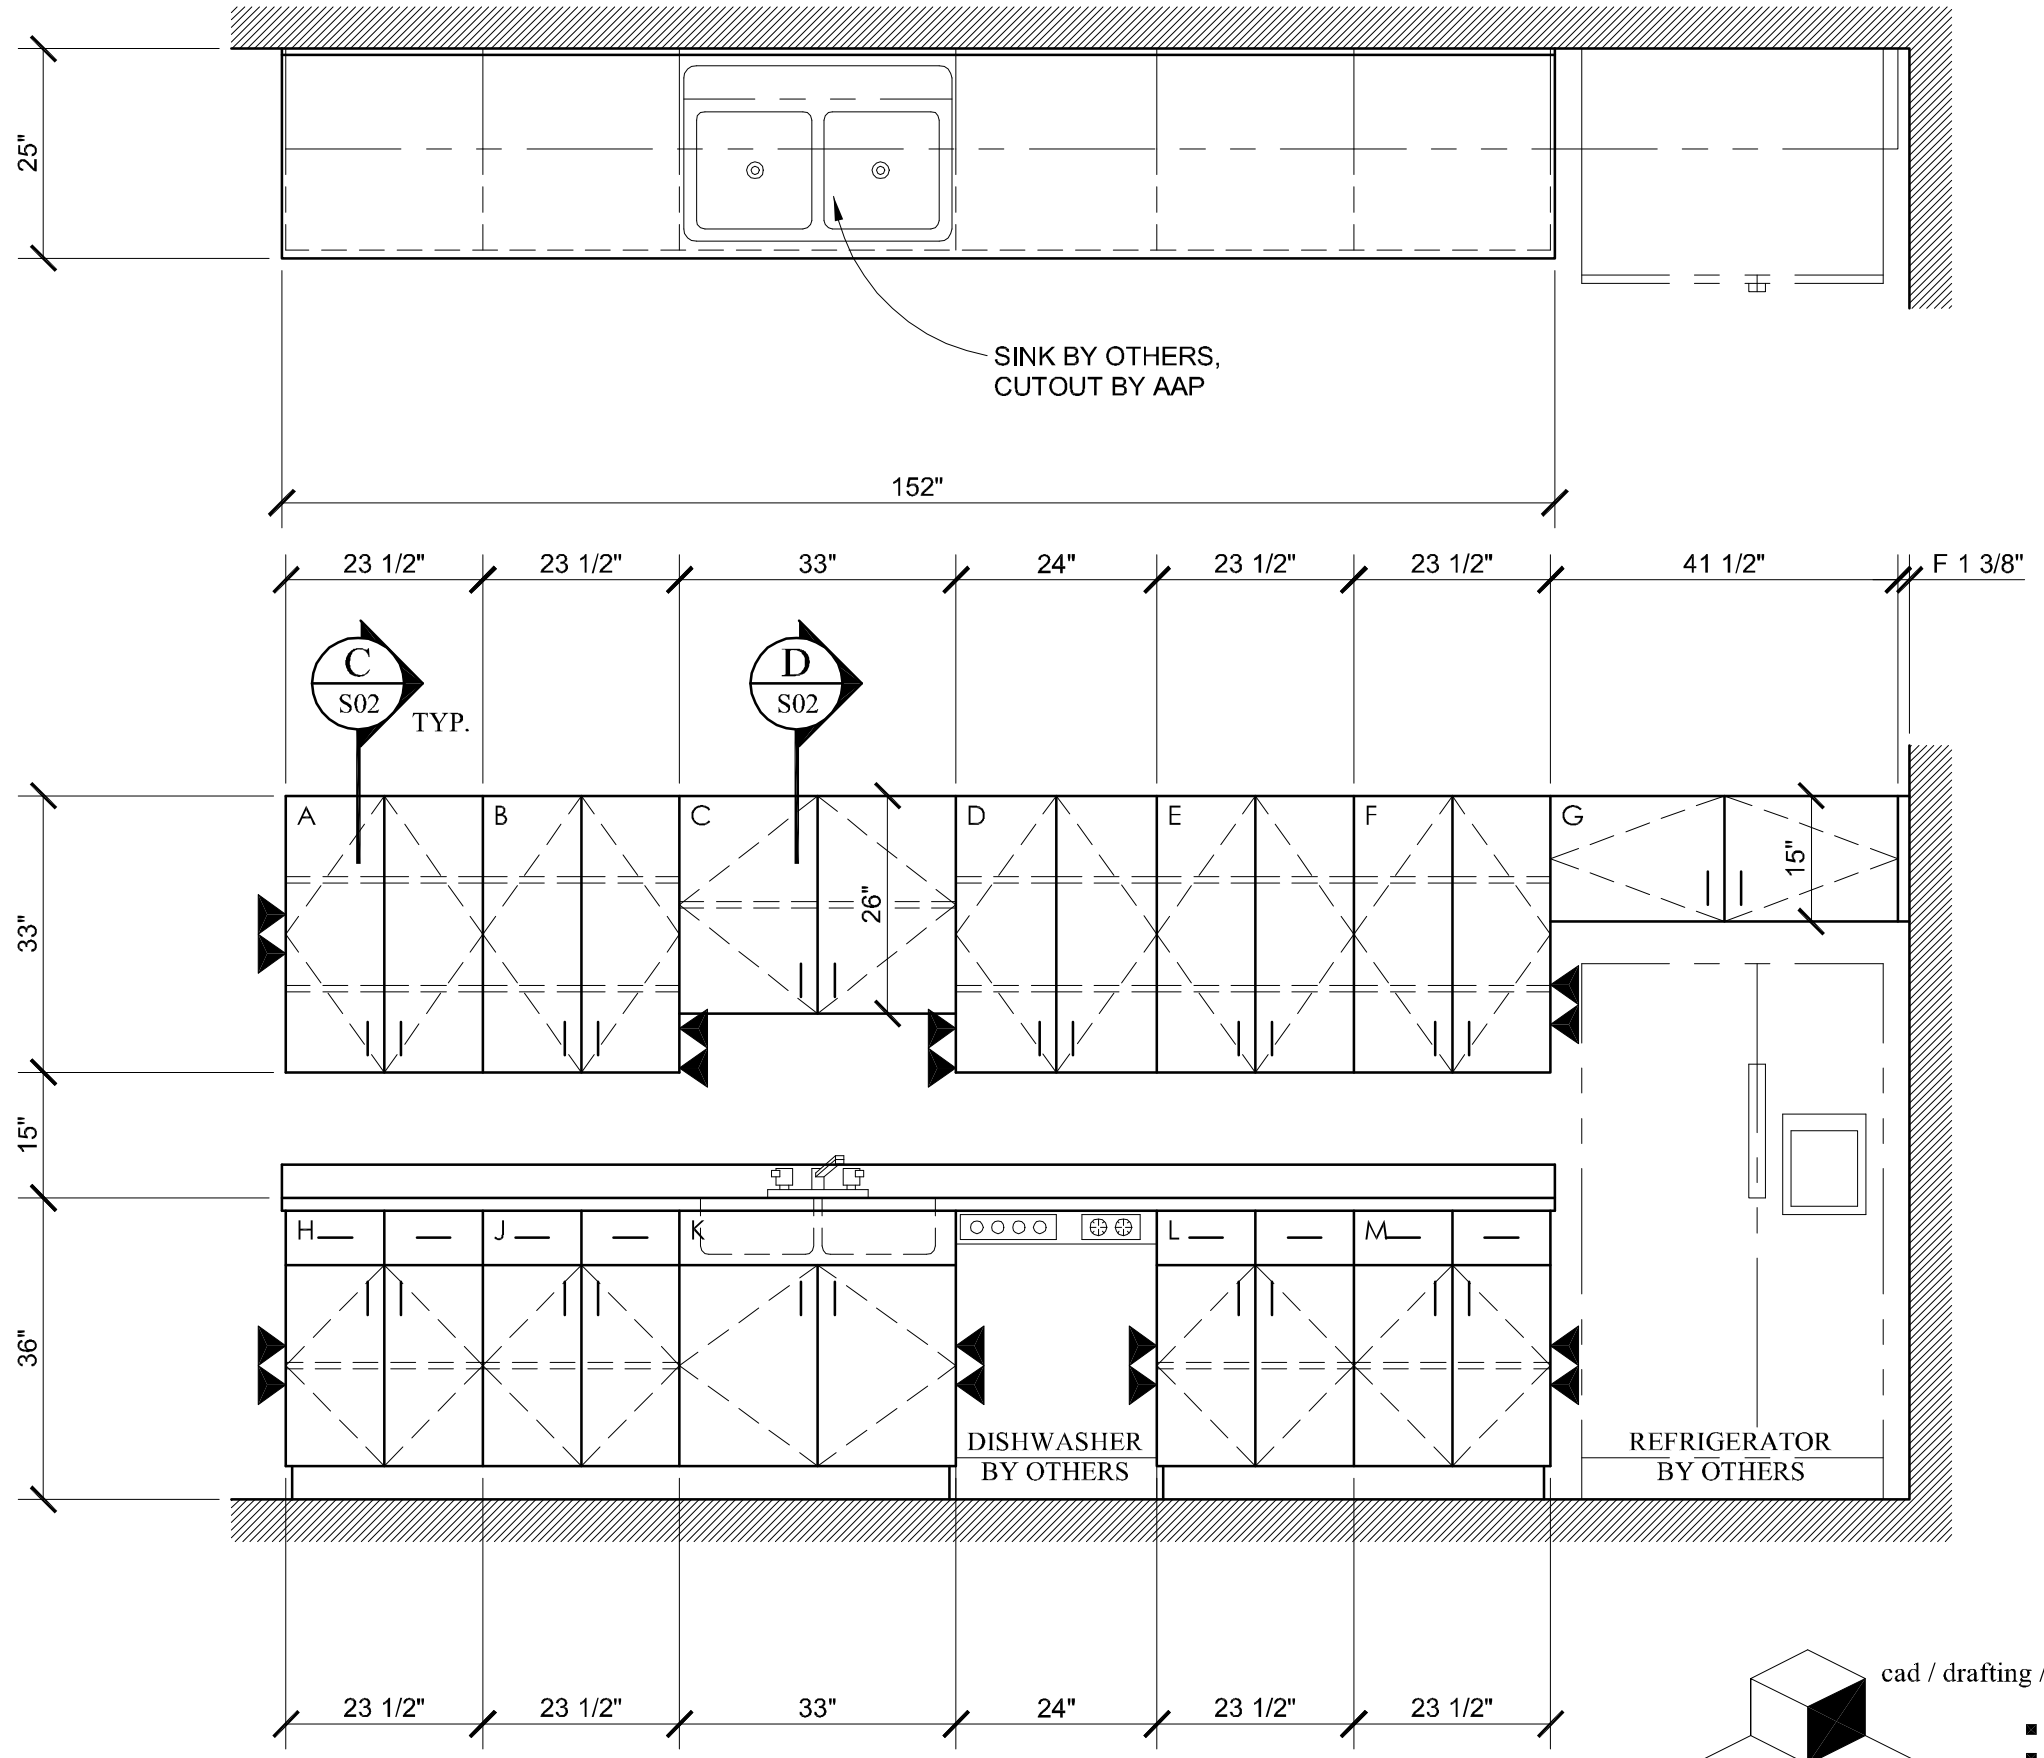

2	CATERING KITCHEN #105	REF: A-1.00

COUNTERTOP:	PLASTIC LAMINATE **
CASE INTERIOR:	WHITE MELAMINE
CASE EXTERIOR:	PLASTIC LAMINATE **

** ARCHITECT TO SPECIFY FINISH

cad / drafting / architectural millwork

- 6811 Silent Brook Lane
- Knoxville, Tennessee 37921
- P. (865) 212-4170
- F. (865) 212-4170
- E. service@peWebpages.com
- W. http://peWebpages.com

Paragon
ENTERPRISES